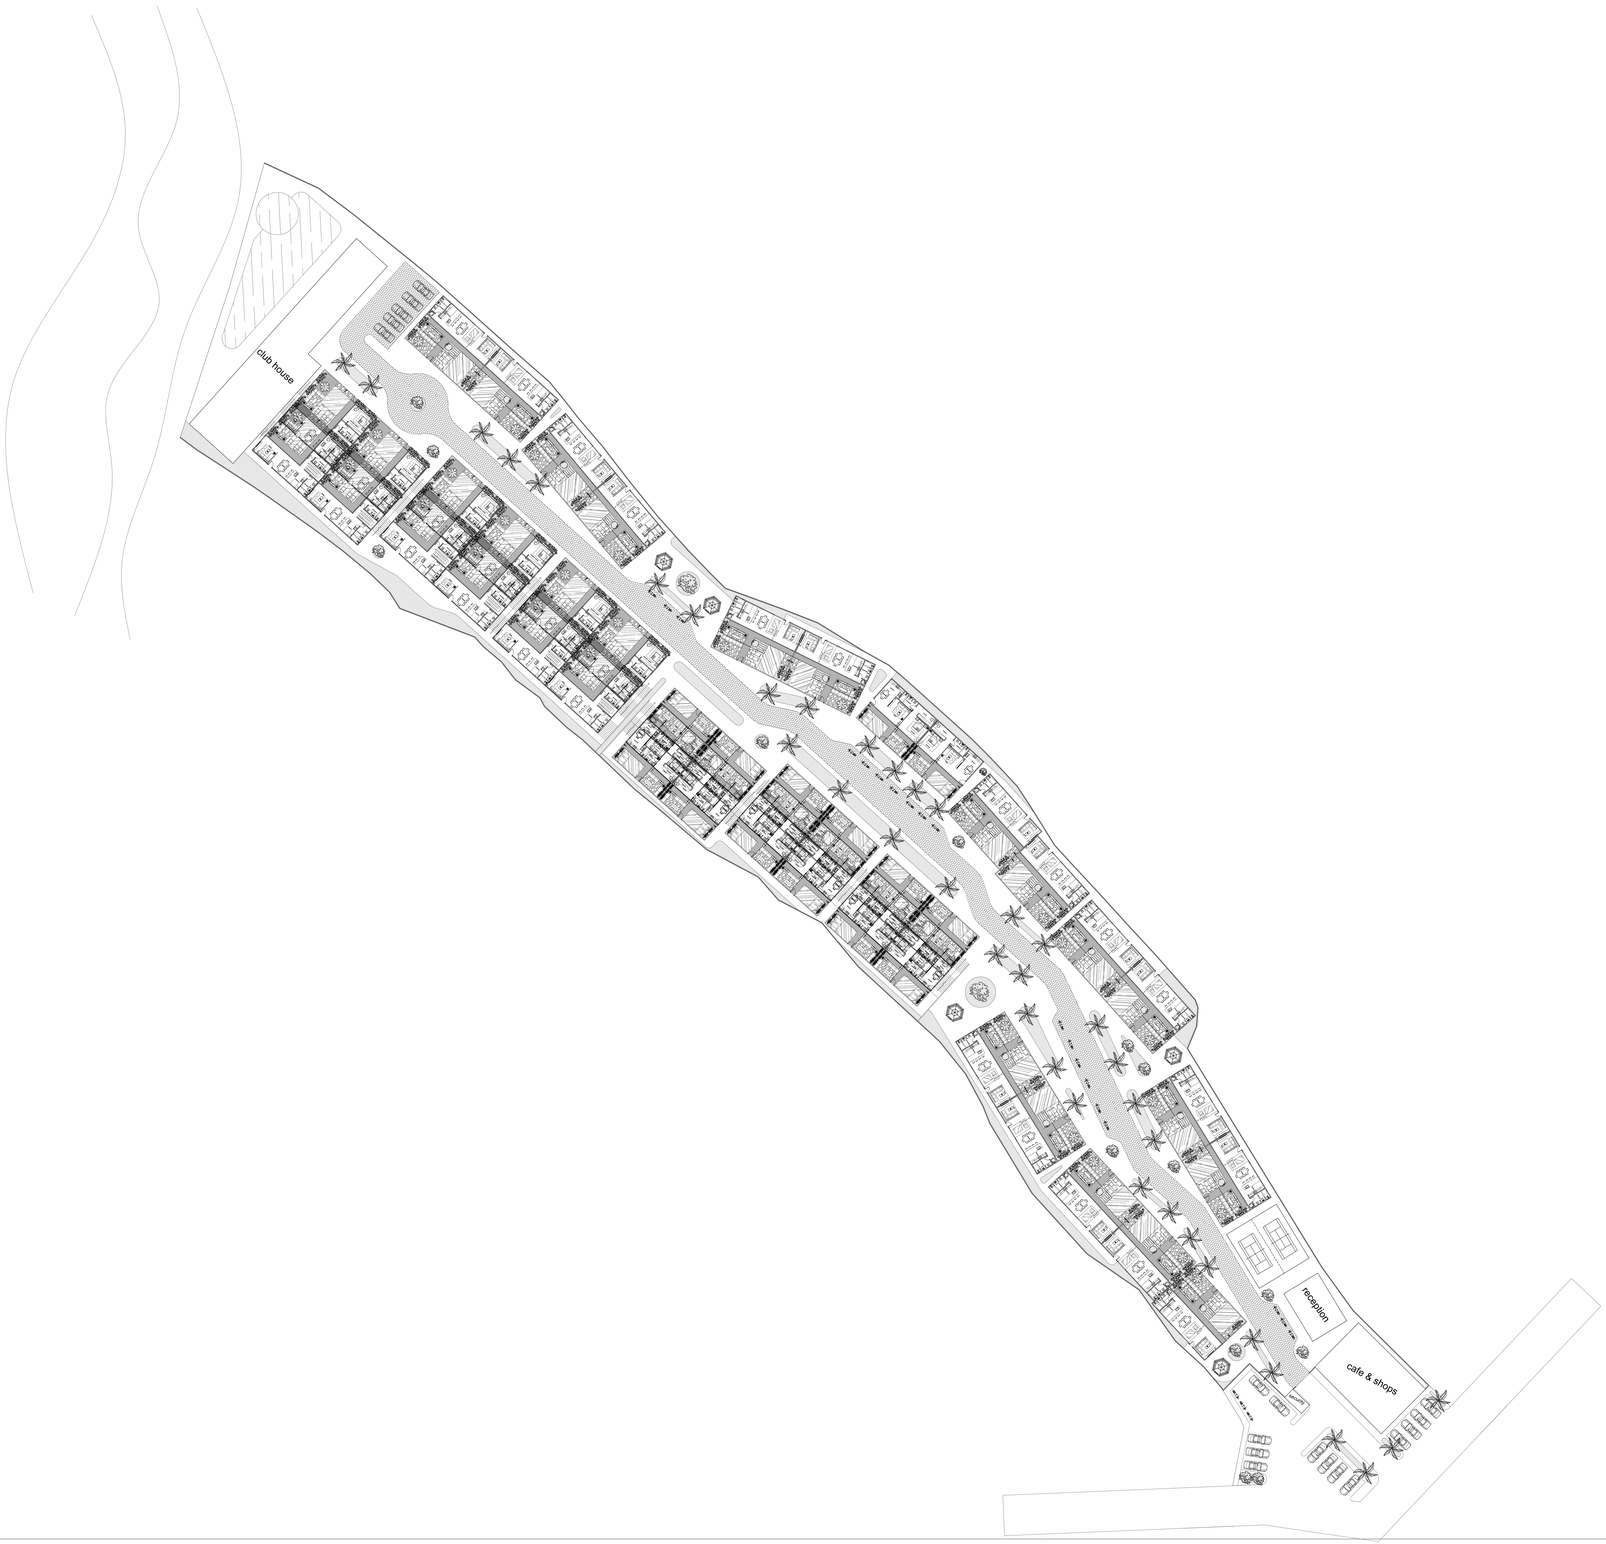

HOS

MASTER PLAN

DESIGNED & PREPARD BY:	OWNER :
	PAGE NAME :
DRAWN BY:	SCALE :
PROJECT :	DATE :
CITY :	PAGE NO :